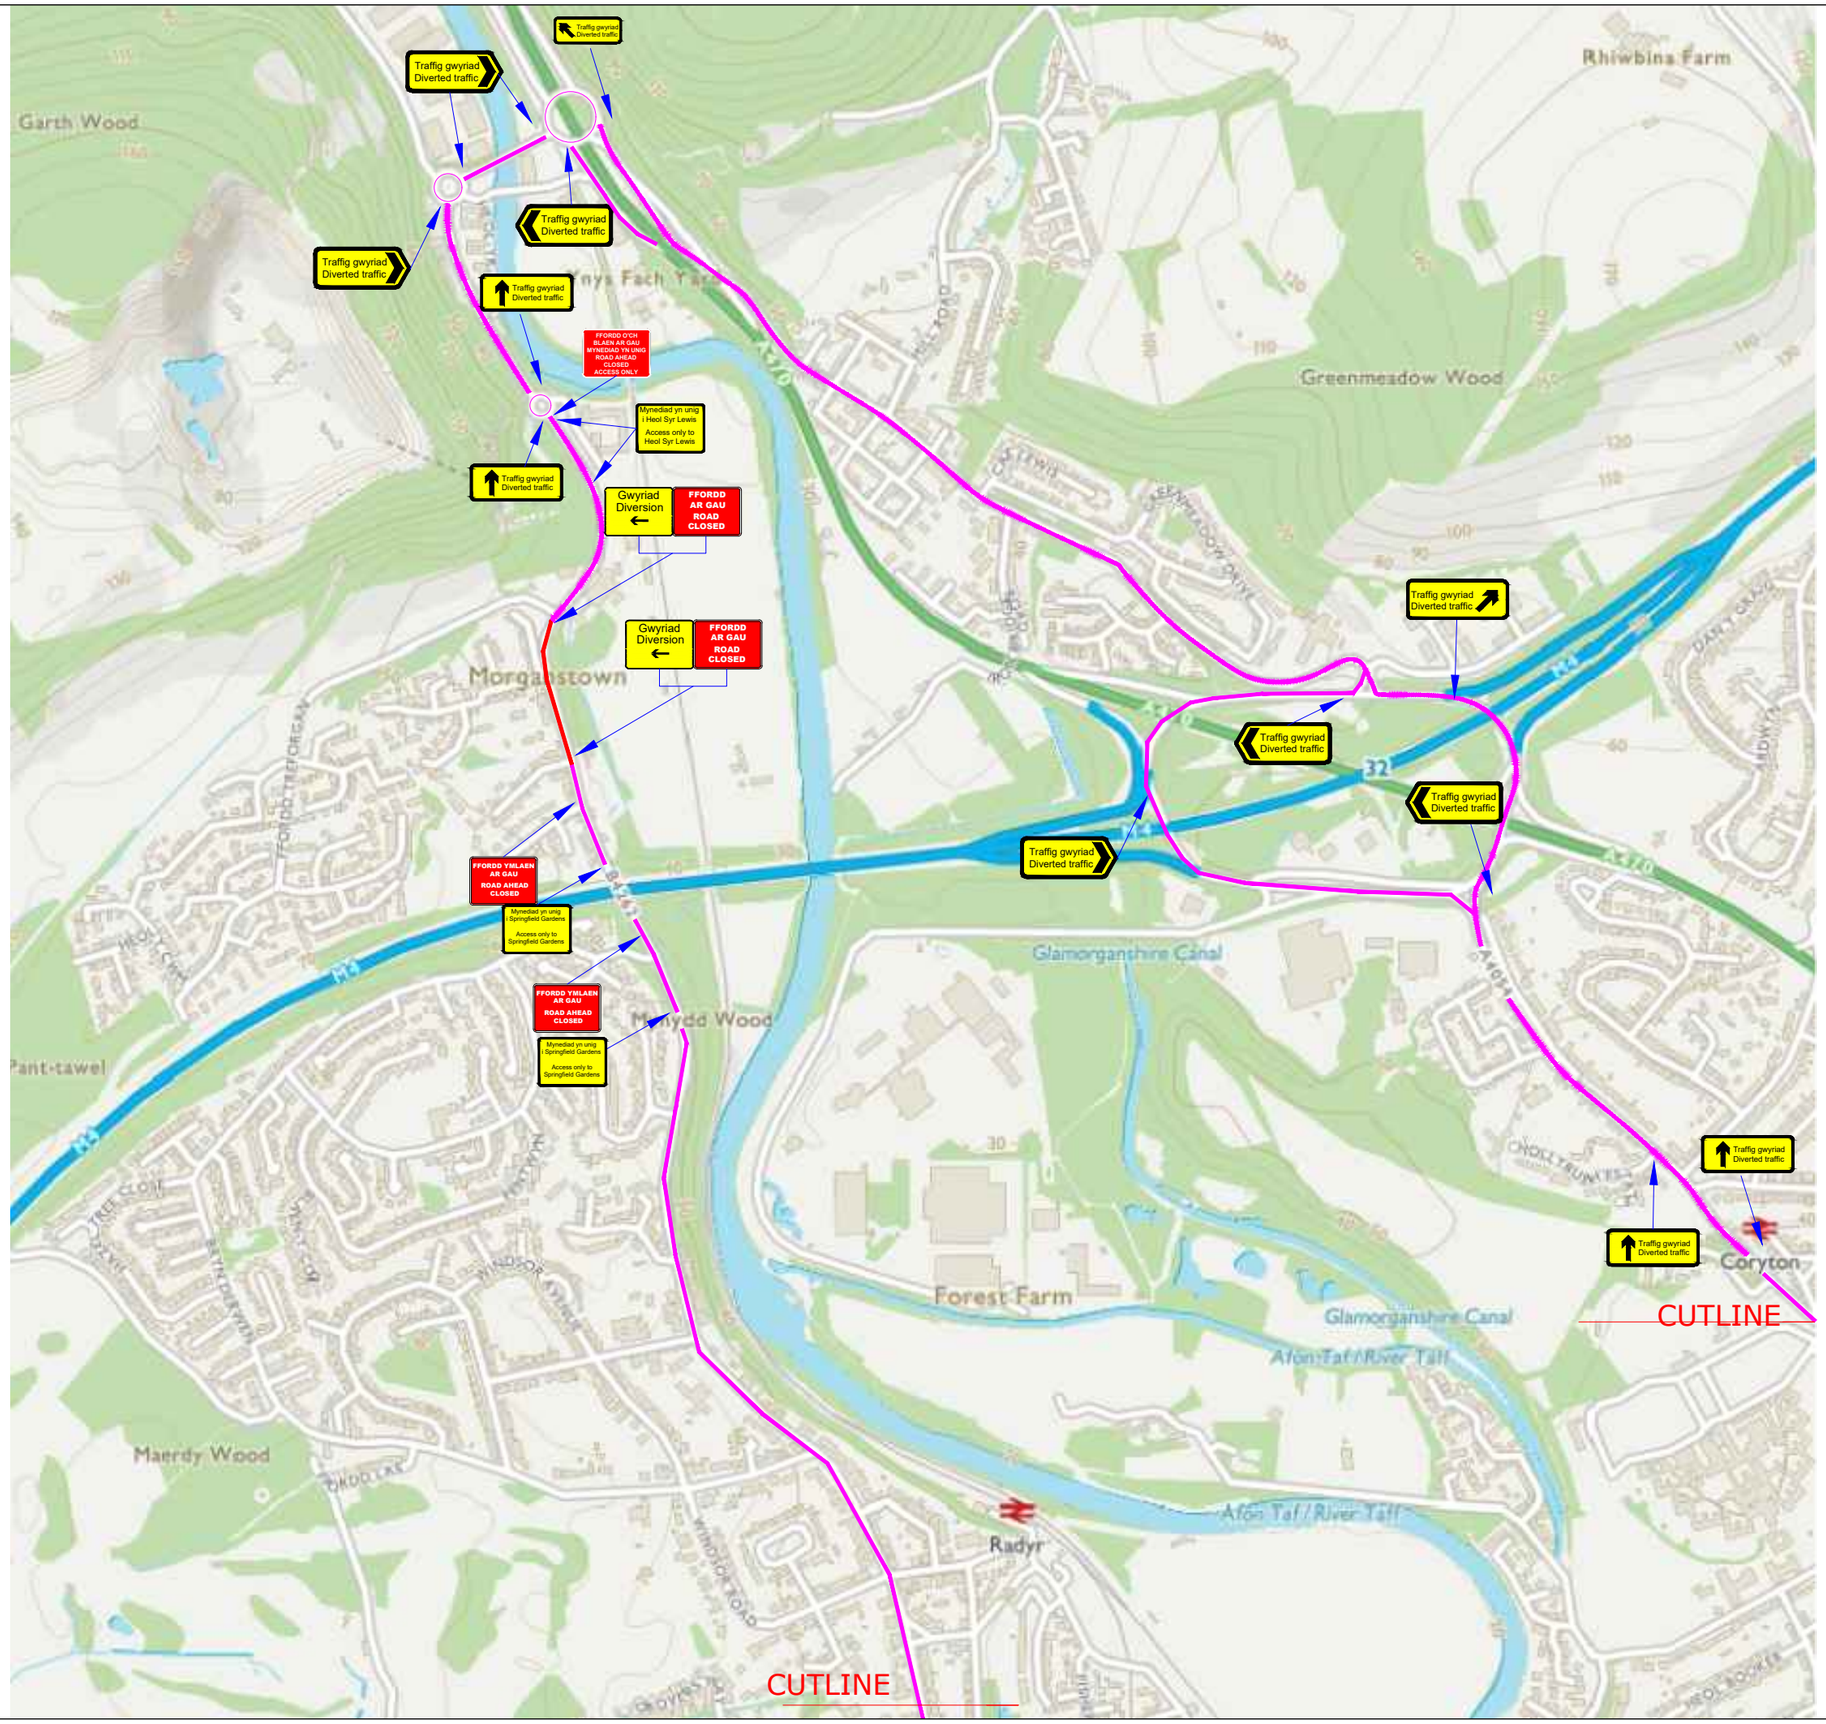

N

Road closed area

Diversion route

Sign to be positioned
1 week
prior to closure

Y ffordd hon ar gau
This road closed
09.00 - 18.00
04/10/2020

Drn:	DB
Chk:	PH
App:	XXX
Date:	03/08/20

ERH communications & civil engineering

Rev.	Drn.	Chk.	App.	Description	Date.

Client:
Cardiff City Council

Project:
Heol Isaf Safety Improvements

Office copy | Issued to site | Issued to client

Drawing: Road closure and diversion

Drawing no: ERH_Heol Isaf Div_01

Revision:

Scale: NTS